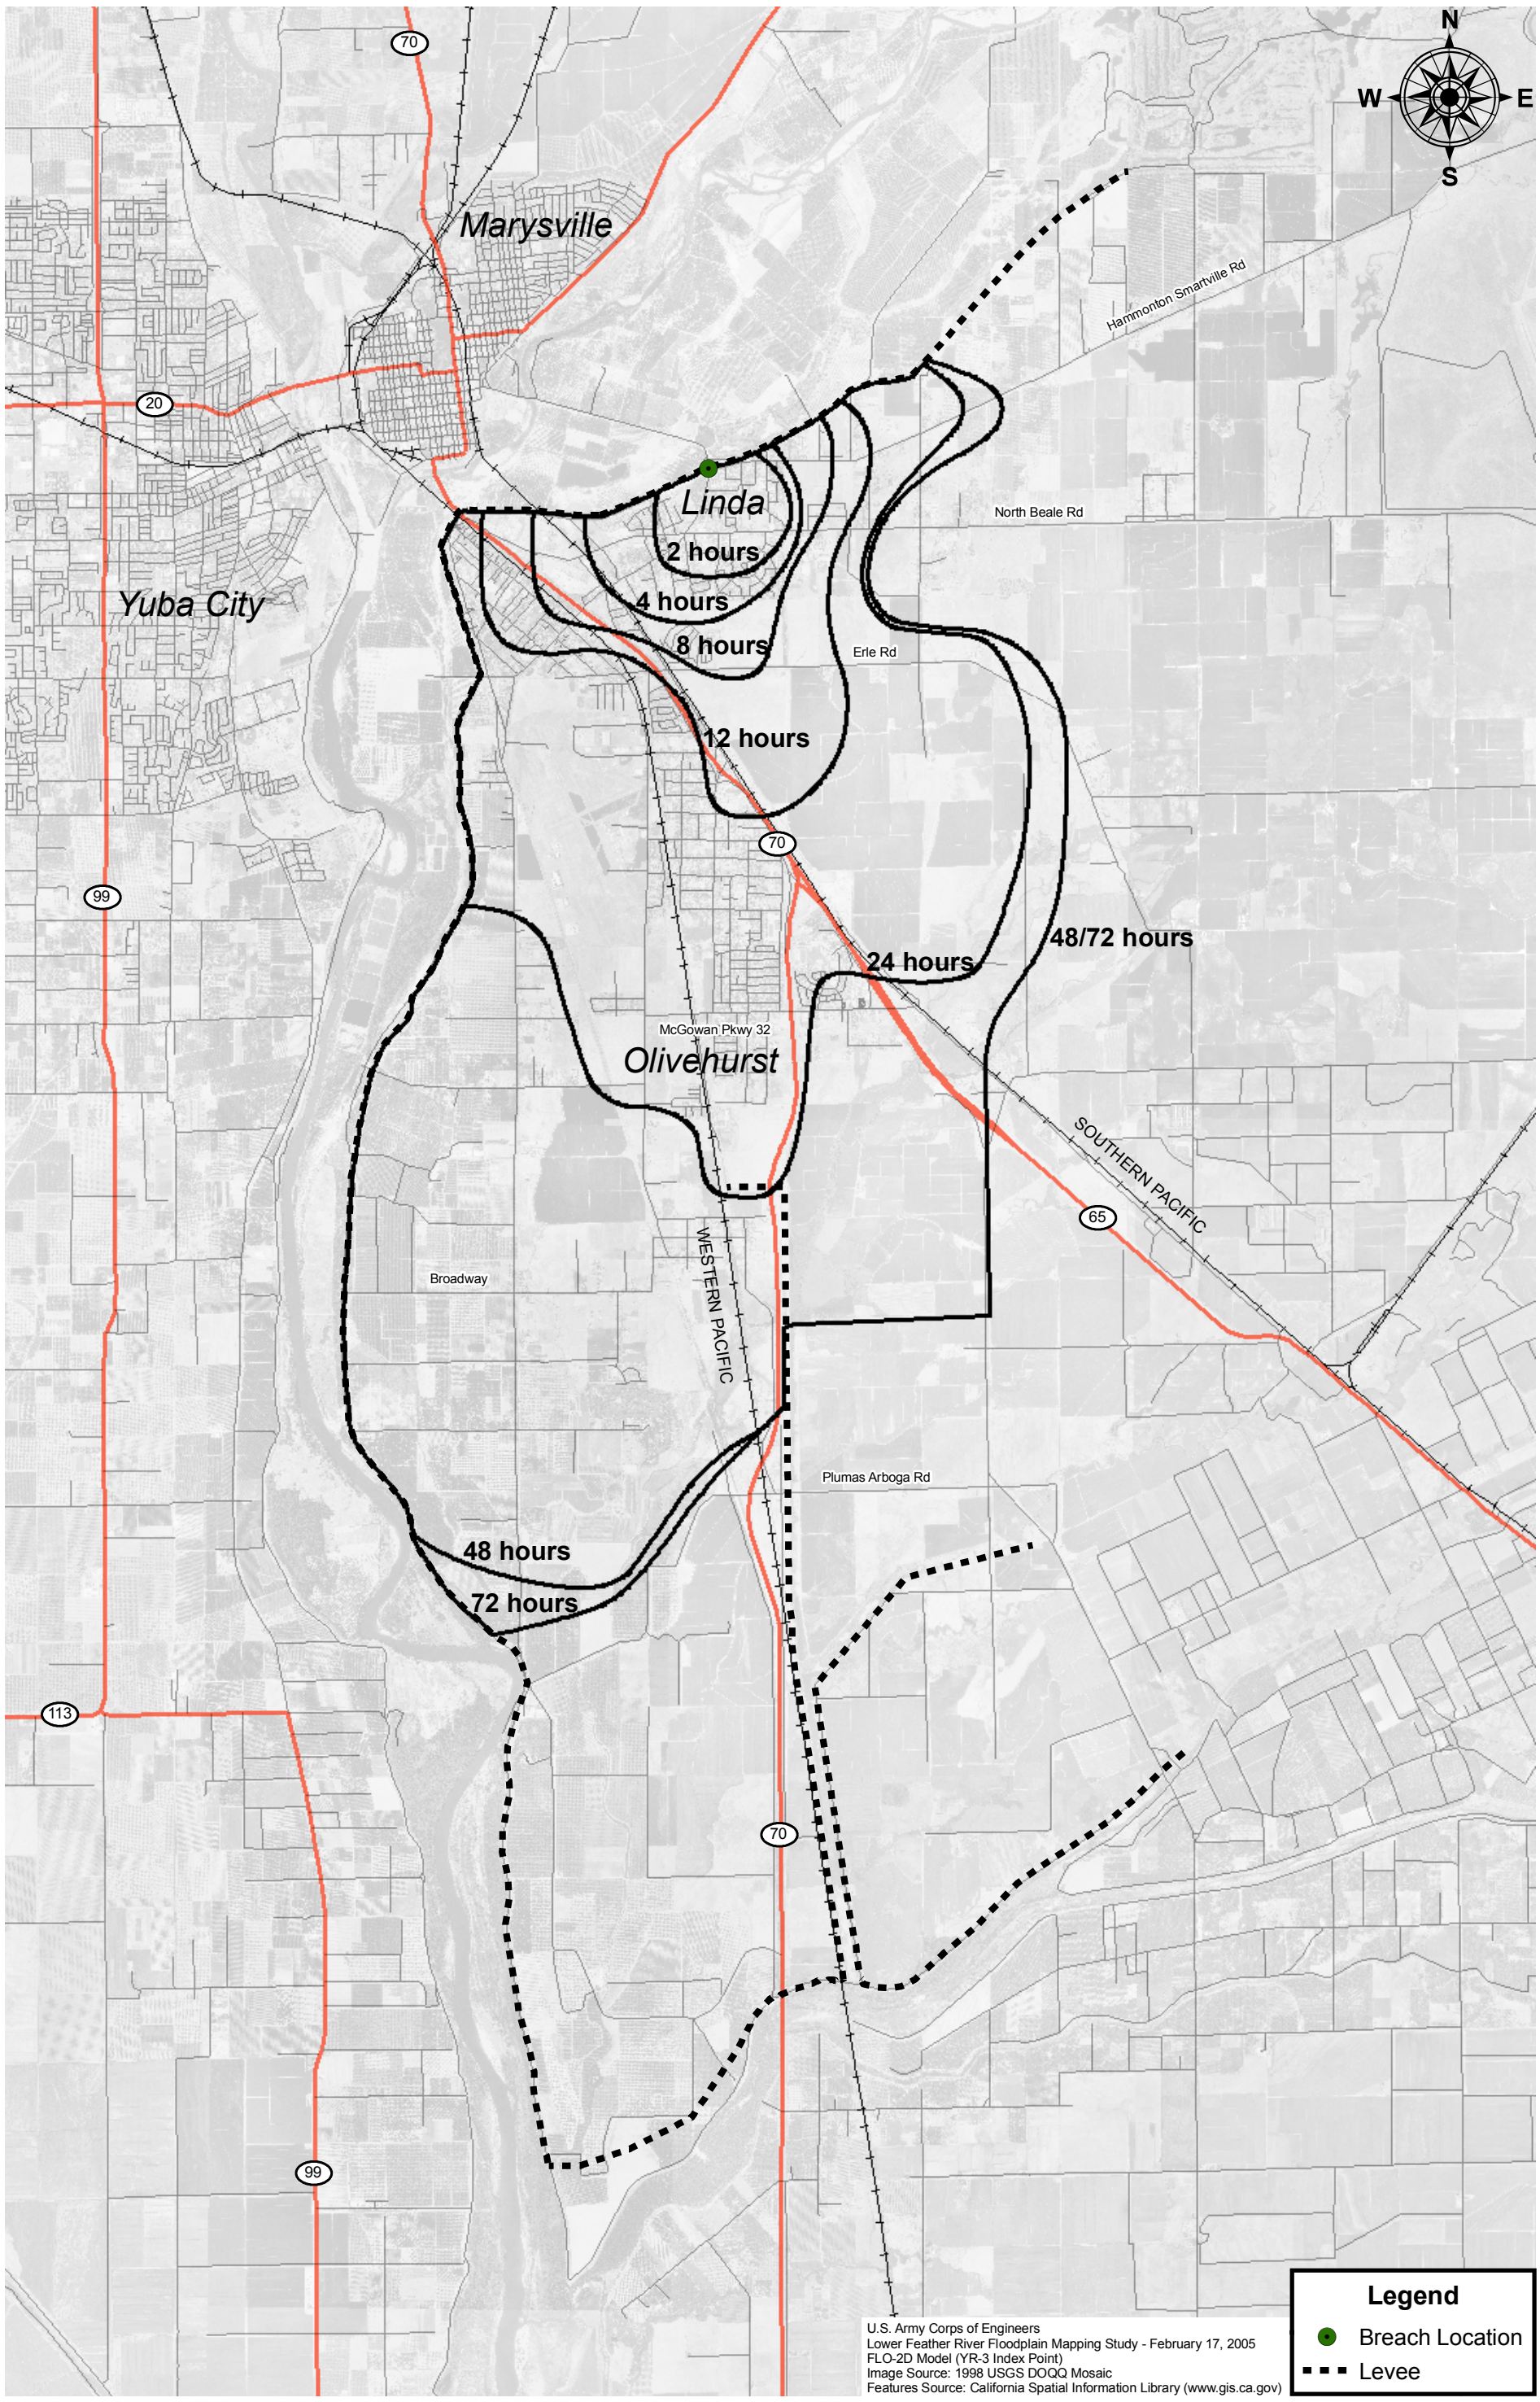

MBK ENGINEERS
2450 Alhambra Boulevard, 2nd Floor
Sacramento, California 95817-1125
(916) 456-4400

RD 784 Time Inundation Map for Linda Levee Failure at Simpson Lane

Time in Hours from Levee Breach

Scale: As Noted
Client: 5141.1
Date: November 2006
Drawn by: MK

0 0.5 1
Scale in Miles