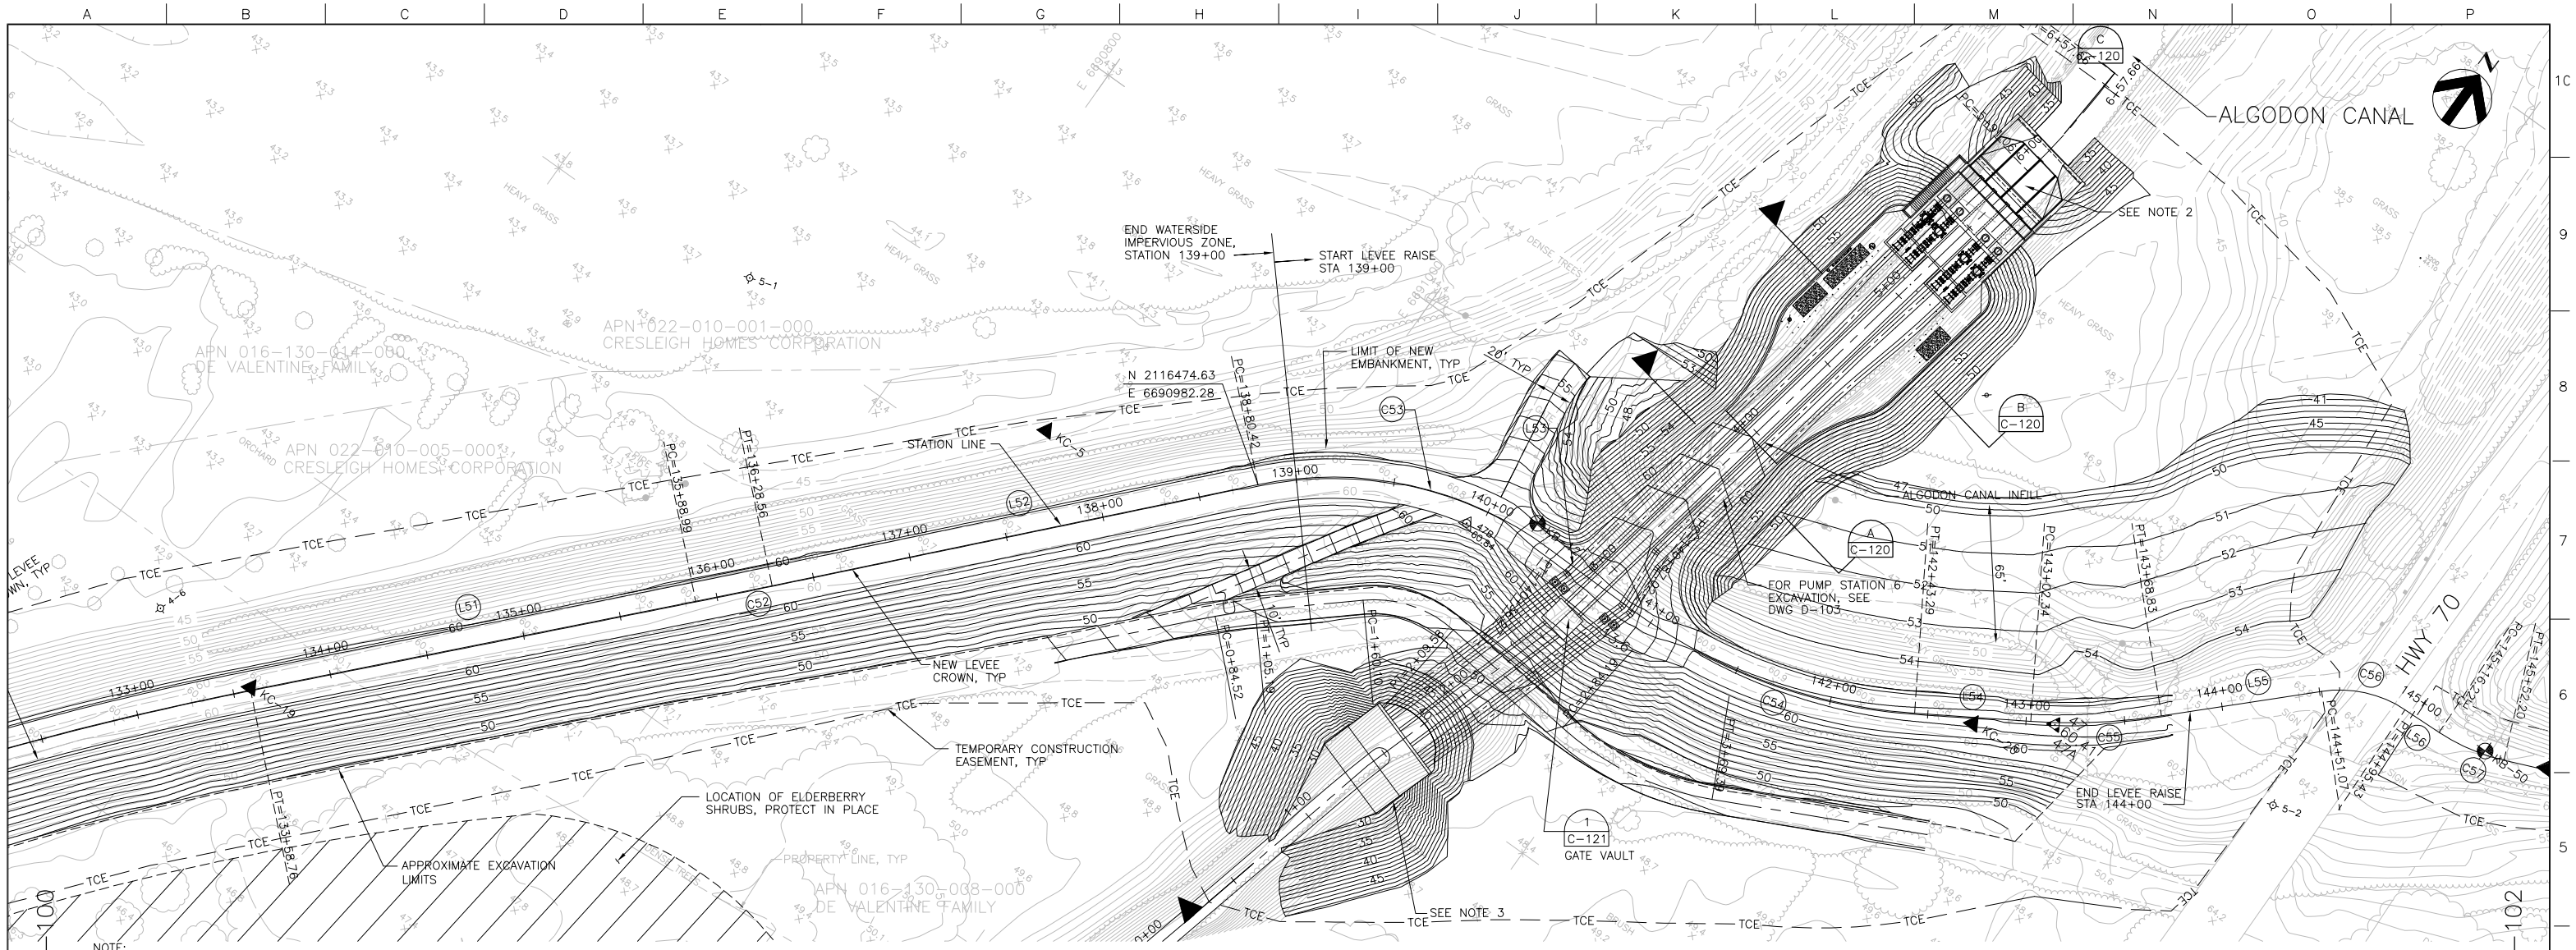

NOTE:

1. SEE DWG. C-104 FOR POINT, LINE AND CURVE DATA.
2. FOR PUMP STATION AND APPURTENANT STRUCTURES, SEE DWGS PS-G1 THROUGH E-12.
3. FOR OUTFALL STRUCTURE, SEE DWGS C-122 AND C-123.

PLAN

SCALE: 1" = 40'

PROFILE

SCALE: HORIZ: 1" = 40' VERT: 1" = 4'

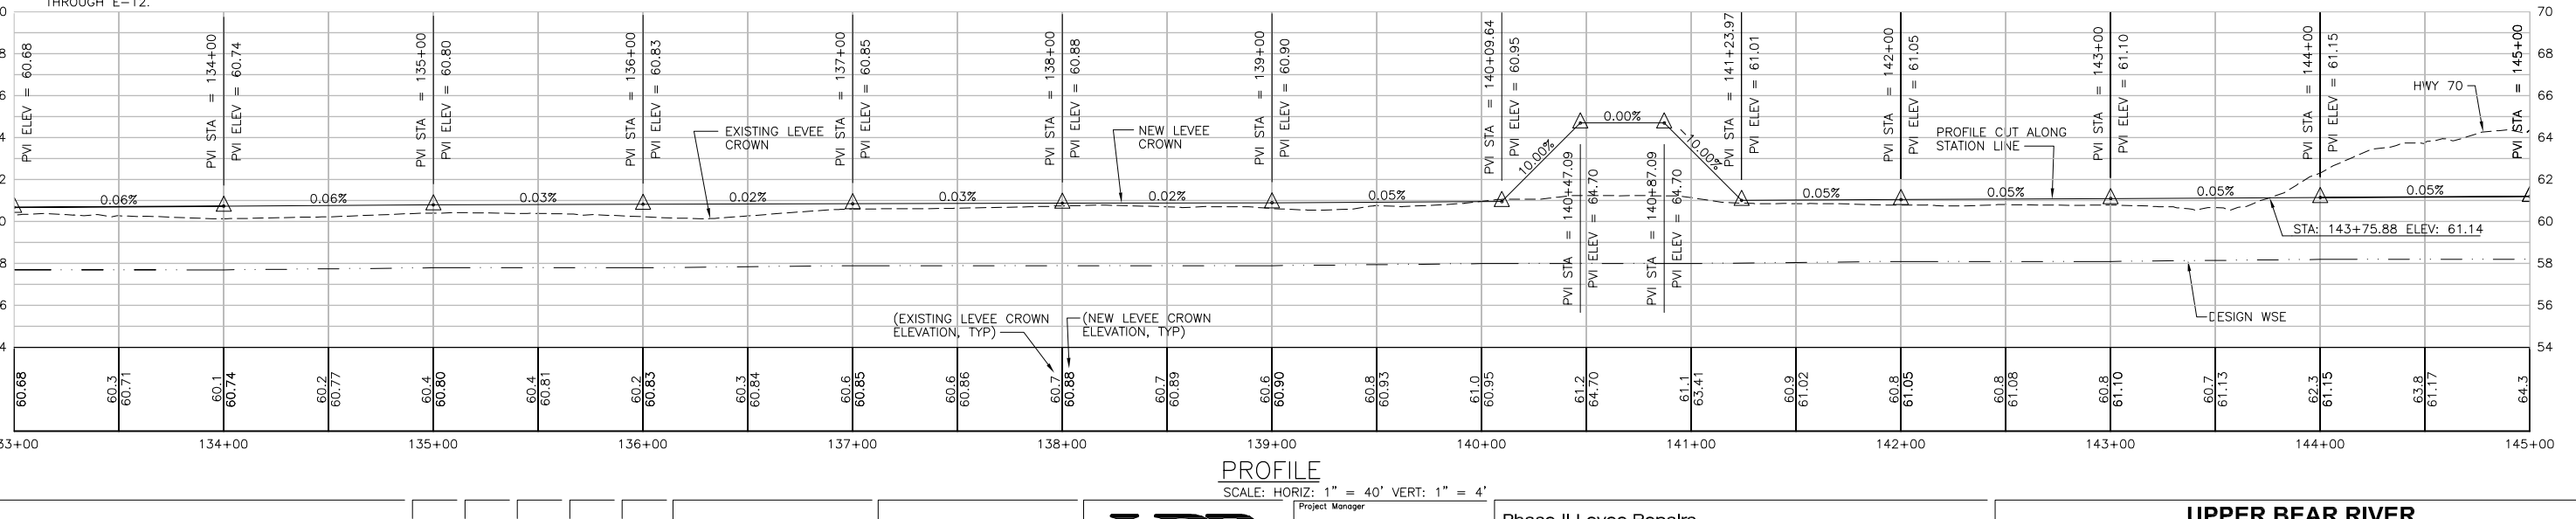

Issue No.	Description	Date	Drawn.	Chkd.	Resp. Engr.	Proj. Mgr.
1	REVISION 1 ENTIRE SHEET – REVISED FINAL GRADE	6/21/06	ACC	PJH	CEK	KRM

HDR Engineering, Inc.

BAR LENGTH ON ORIGINAL DRAWING EQUALS ONE INCH. ADJUST SCALE ACCORDINGLY.

Project Manager
Designed
Designed
Checked
Drawn A. COLLINS

Phase II Levee Repairs
Upper Bear River, WP Interceptor Canal and Yuba River
Reclamation District No. 784
Marysville, California

Three Rivers Levee Improvement Authority

UPPER BEAR RIVER

PLAN AND PROFILE

STATION 133+00 TO 145+00

Date
Scale AS NOTED
Project No. 201064-19703
File Name
Drawing No. C-101
Issue X

C:/PWworking/SAC/acollins/dms16594/C101.DWG
02-22-07 ACOLLINS 14:11:34