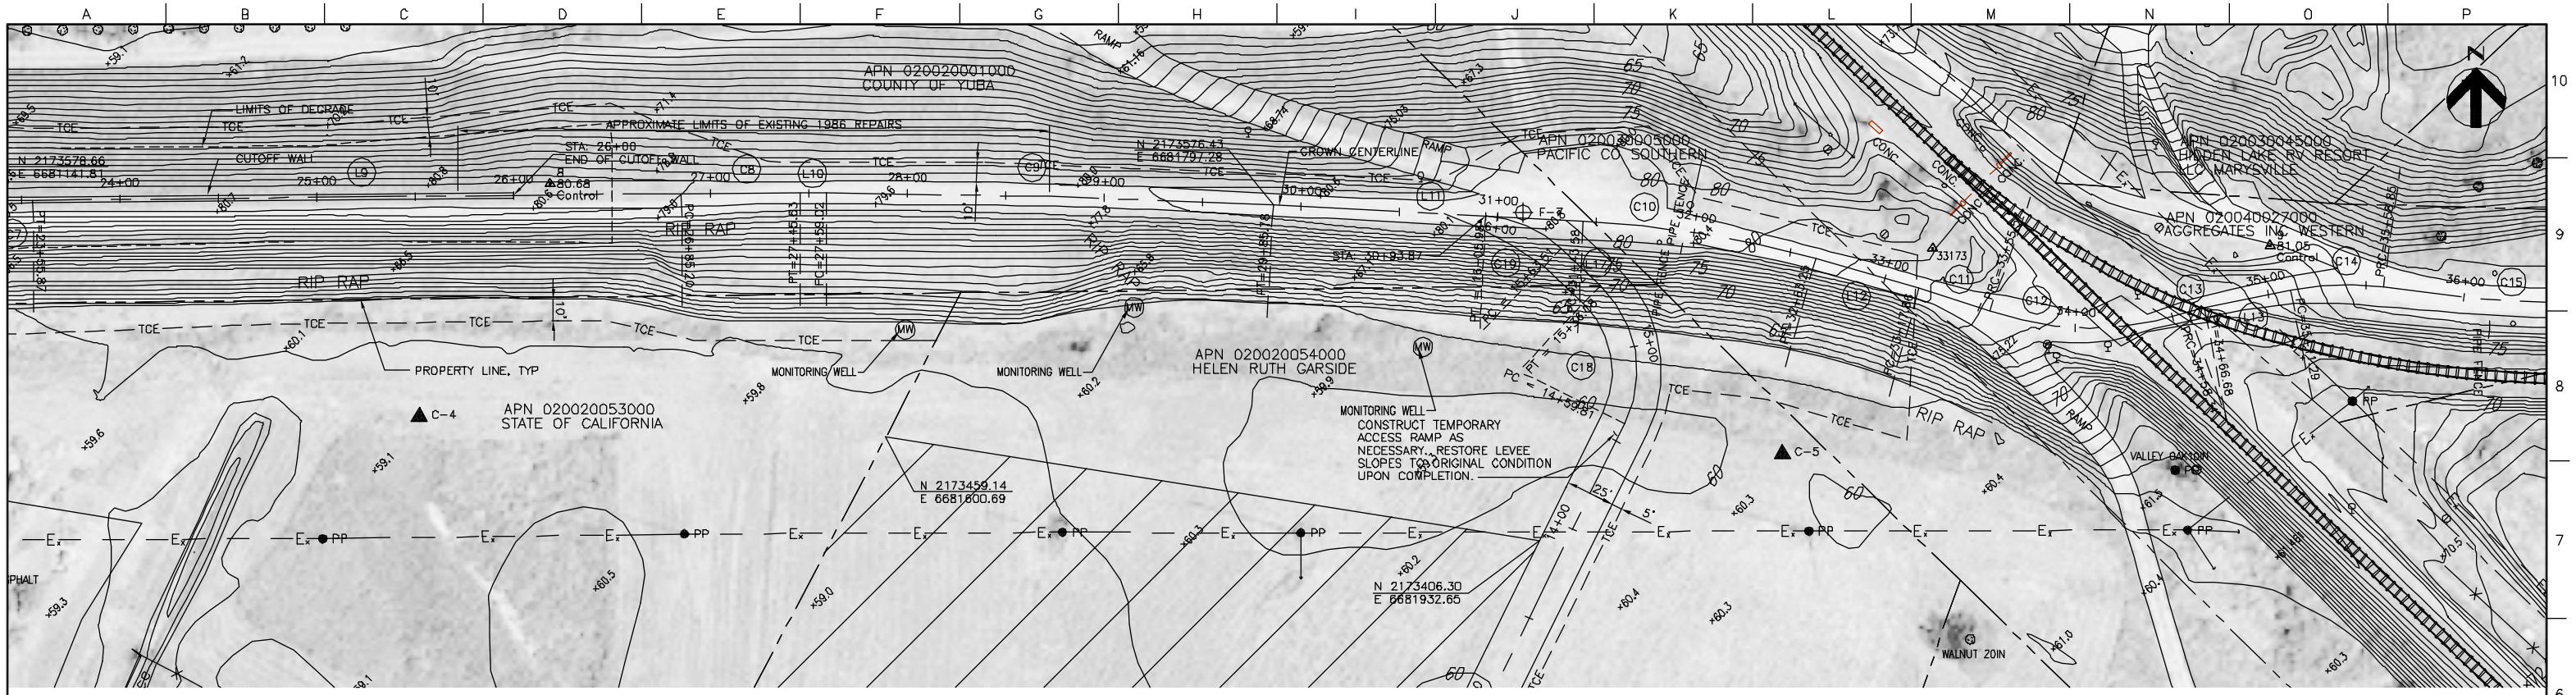

NOTES:

1. SEE DWG C-04 FOR CROWN CENTERLINE LINE AND CURVE DATA.

PLAN

SCALE: 1" = 40'

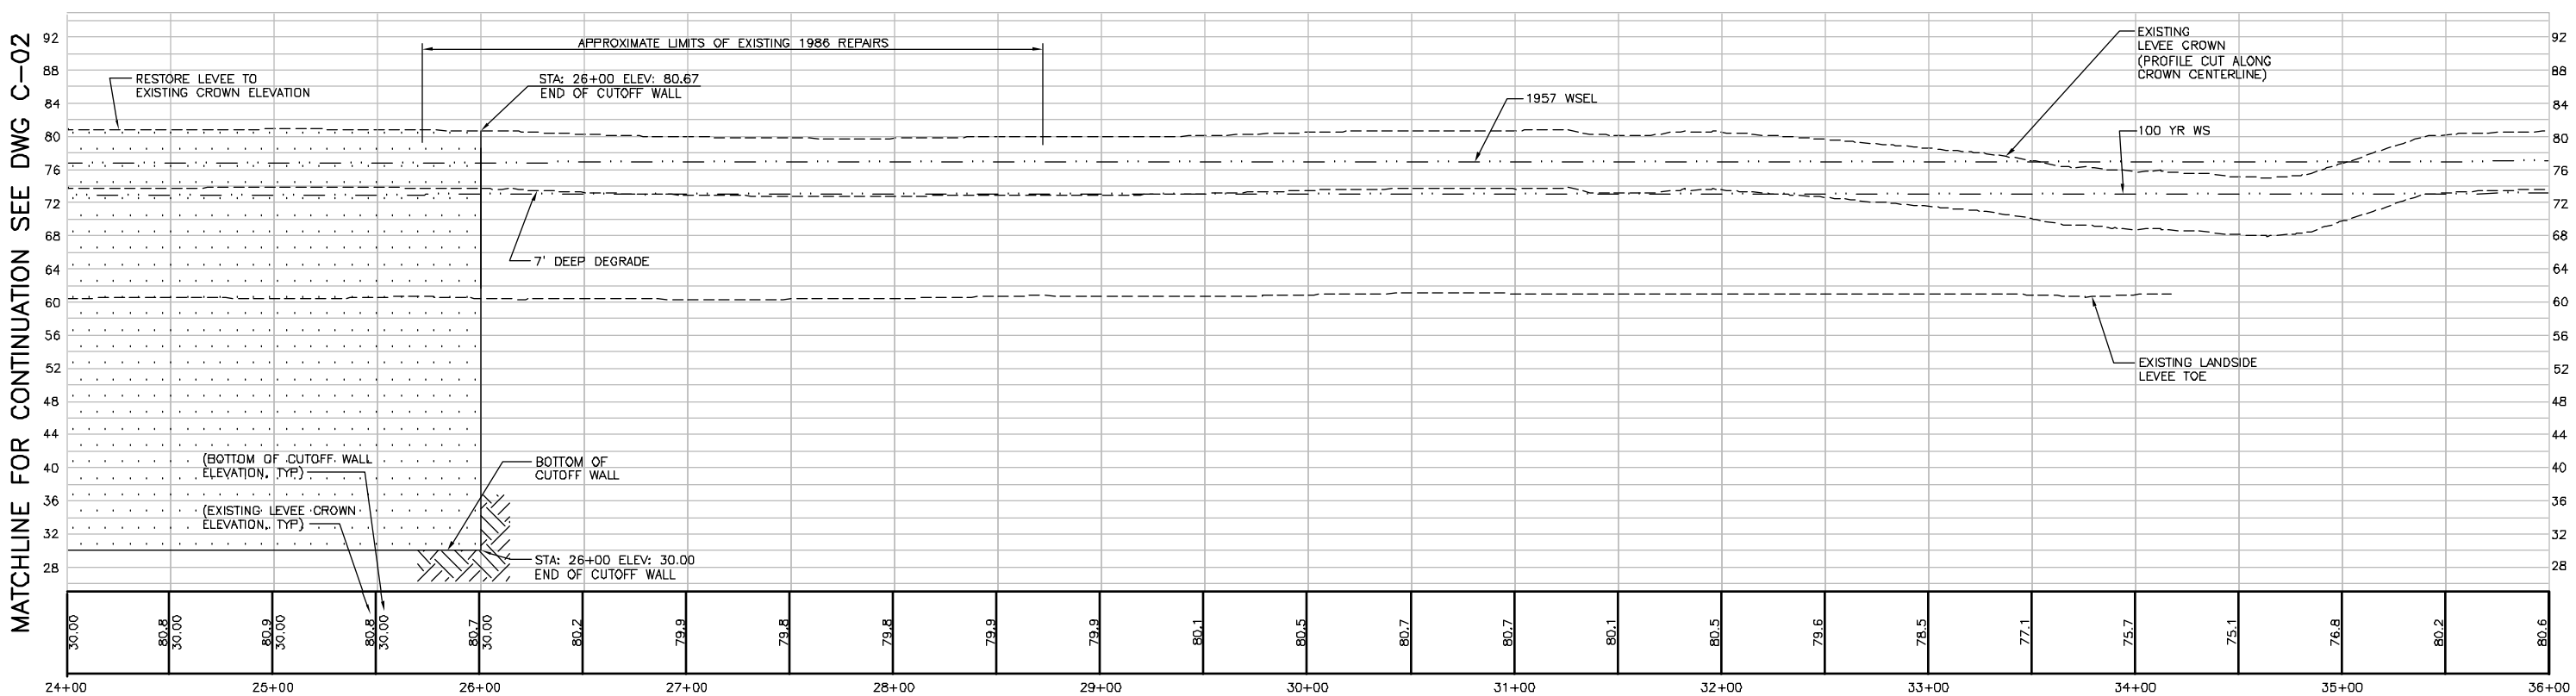

PROFILE

HORIZ: 1" = 40'
VERT: 1" = 10'

Issue No.	Description	Date	Drwn.	Chkd.	Resp. Engr.	Proj. Mgr.
0	ISSUED FOR CONSTRUCTION	8/19/04	ACC	PJH	CEK	KRM

REGISTERED PROFESSIONAL ENGINEER
KENNETH R. MYERS
Lic# 33596
Exp. 06/30/06
CIVIL
STATE OF CALIFORNIA

HDR Engineering, Inc.

BAR LENGTH ON ORIGINAL DRAWING EQUALS ONE INCH. ADJUST SCALE ACCORDINGLY.

Project Manager: K. MYERS
Designed: C. KRIVANEC
Designed:
Checked: P. HRADILEK
Drawn: A. COLLINS

YUBA RIVER LEVEE REPAIR PROJECT
THREE RIVERS LEVEE IMPROVEMENT AUTHORITY
LINDA, CALIFORNIA

PLAN AND PROFILE

STATION 24+00 TO 36+00

Date	Project No.	Drawing No.	Issue
AUGUST, 2004	201064-15116	C-03	X
Scale: AS NOTED	File Name: C-03.DWG		

//SAC-FILSRV1/PROJECTS/201064/15116/PLANS/WIP/C-03.DWG
10-07-04 ACOLLINS 09:26:57