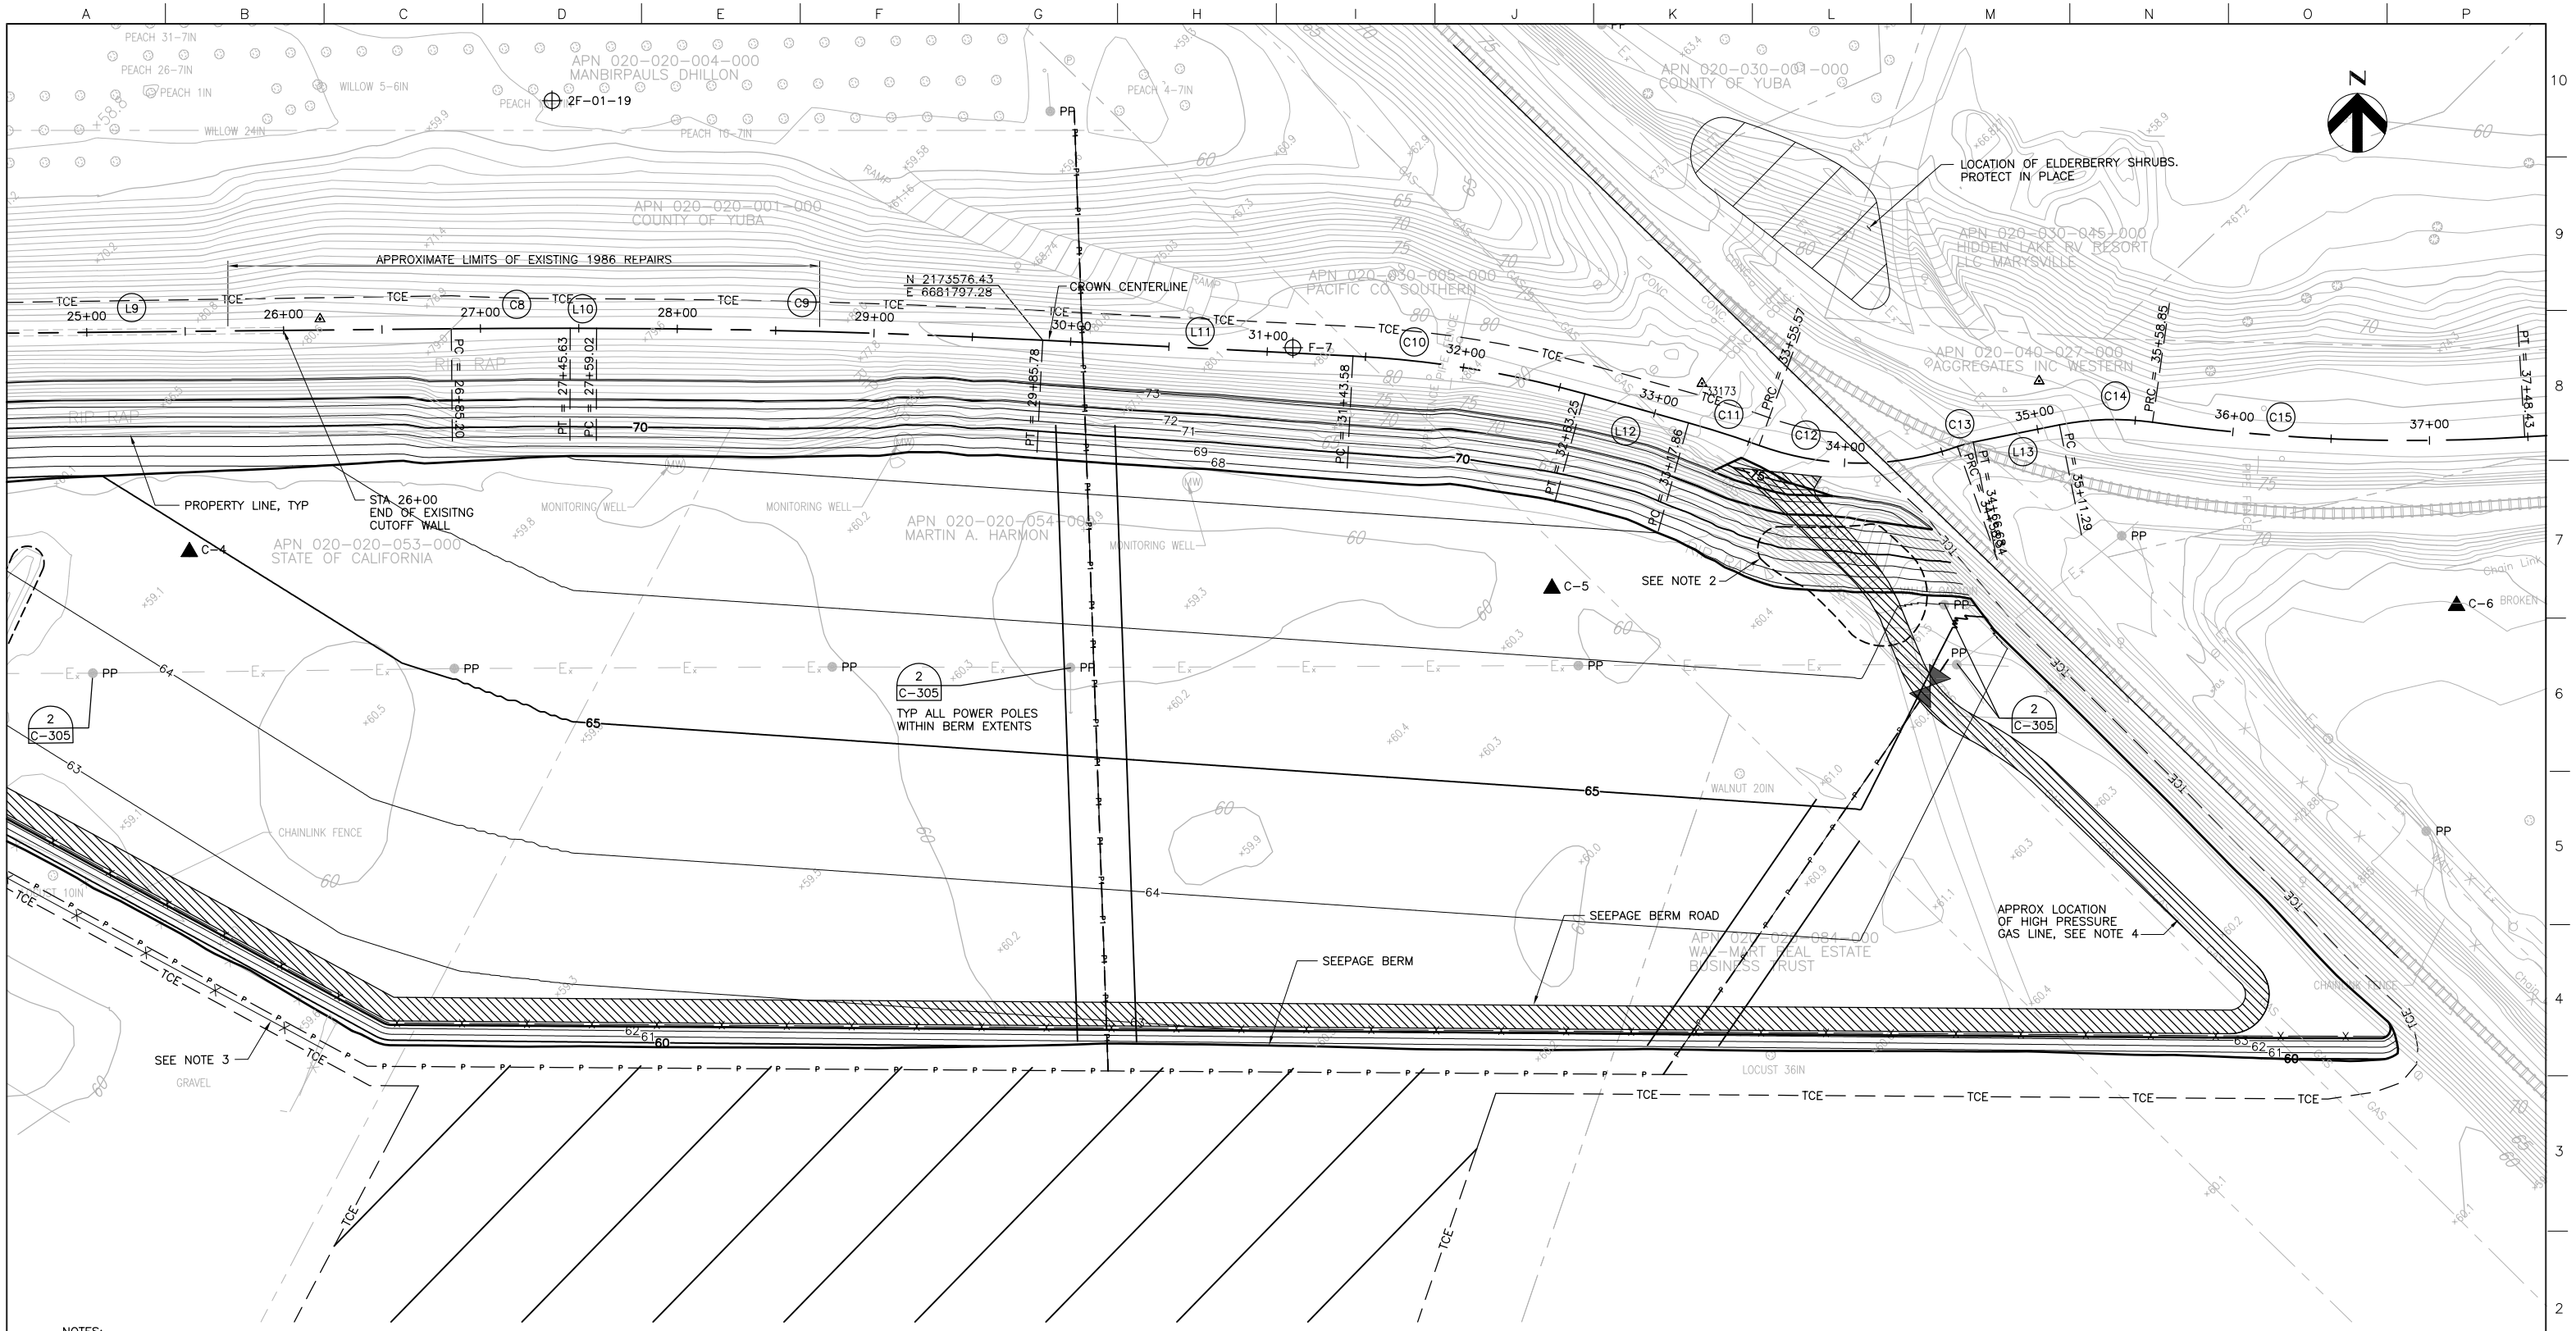

NOTES:

1. SEE DWG C-305 FOR CROWN CENTERLINE LINE AND CURVE DATA.
2. EXCAVATE RAMP AND SMOOTH REMAINING LEVEE SLOPE TO MATCH ADJACENT GRADE PRIOR TO PLACEMENT OF BERM.
3. CONTRACTOR TO INSTALL NEW FENCING TO MATCH EXISTING AS SOON AS POSSIBLE FOLLOWING FENCING DEMOLITION ON DWG D-301 TO MAINTAIN SECURITY OF THE CALTRANS YARD. NEW FENCING TO TIE INTO EXISTING.
4. CONFIRM LOCATION OF GAS LINE WITH KINDER-MORGAN, PROTECT AS NECESSARY.

PLAN
SCALE: 1" = 40'

Issue No.	Description	Date	Drwn.	Chkd.	Resp. Engr.	Proj. Mgr.

HDR Engineering, Inc.

BAR LENGTH ON ORIGINAL DRAWING EQUALS ONE INCH. ADJUST SCALE ACCORDINGLY.

Project Manager	
Designed	
Designed	
Checked	
Drawn	A. COLLINS

Phase II Levee Repairs
Upper Bear River, WP Interceptor Canal and Yuba River
Reclamation District No. 784
Marysville, California

Three Rivers Levee Improvement Authority

YUBA RIVER

PLAN

STATION 25+00 TO 37+00

Date	Project No.	Drawing No.	Issue
	201064-19703	C-302	X
Scale: AS NOTED	File Name: C302.DWG		

C:/PWworking/SAC/ajackson/dms16594/C302.DWG
02-22-07 AJACKSON 17:05:45